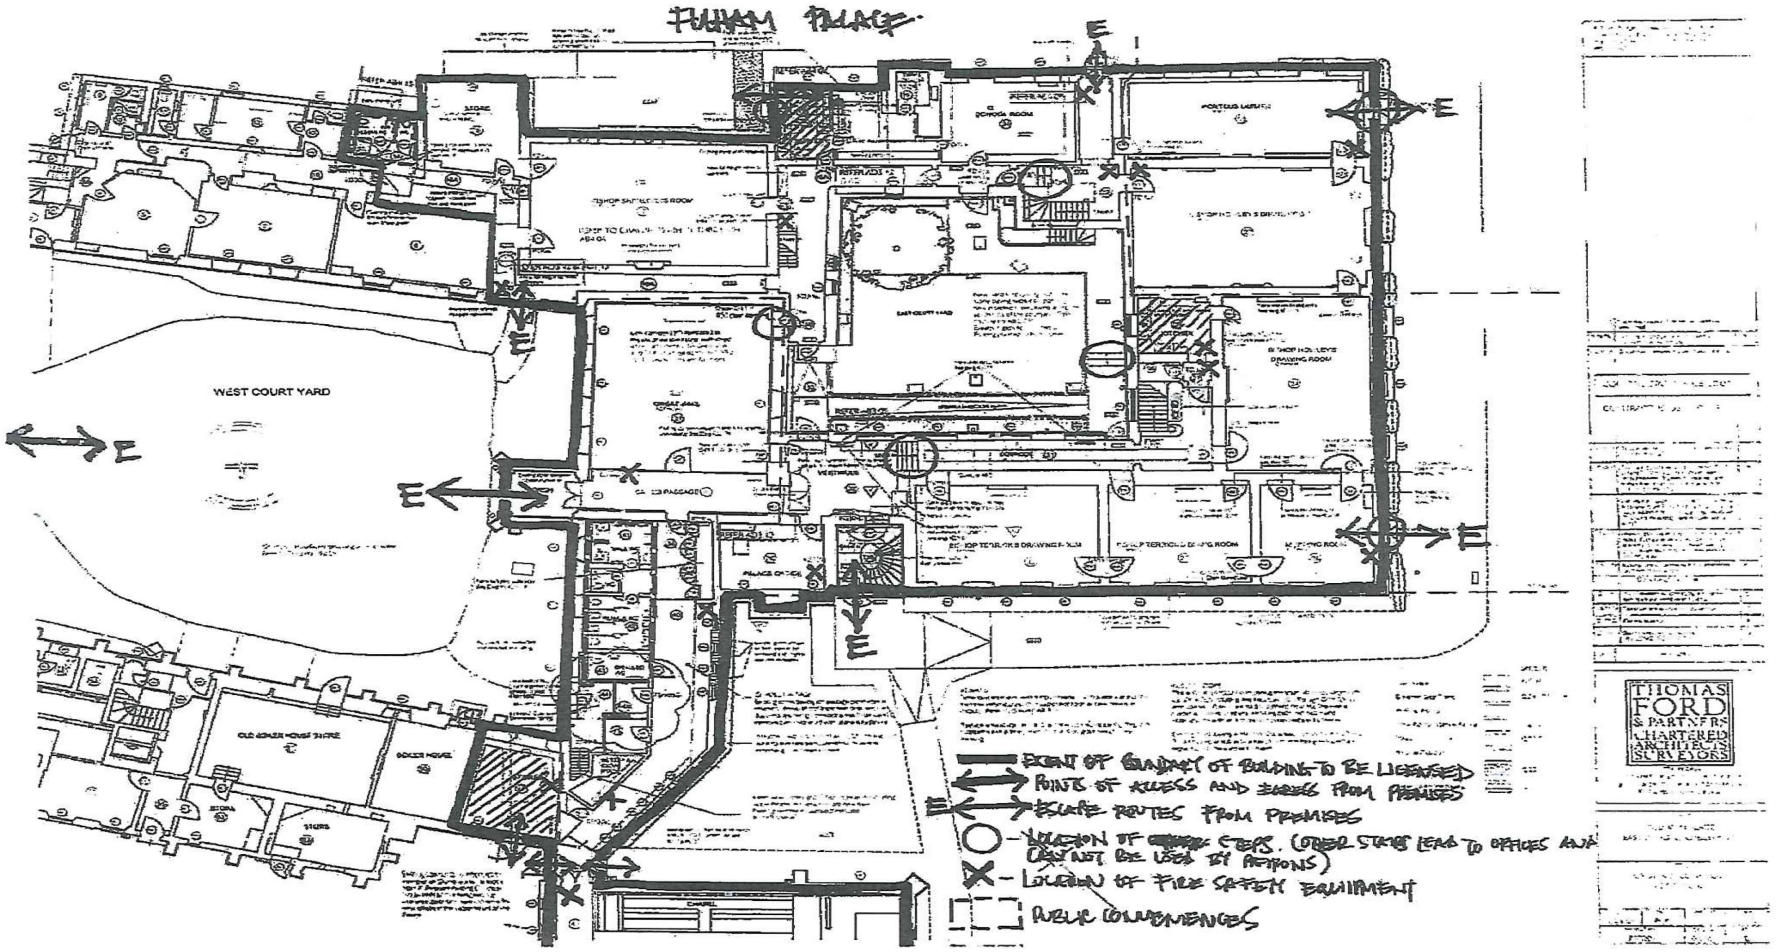
FULHAM PALACE
WEST COURT YARD
E
EXTENT OF BOUNDARY OF BUILDING TO BE LICENSED
POINTS OF ACCESS AND EGRESS FROM PREMISES
ESCAPE ROUTES FROM PREMISES
LOCATION OF STEPS. (OTHER STAIRS LEAD TO OFFICES AND CAN NOT BE USED BY PATRONS)
LOCATION OF FIRE SAFETY EQUIPMENT
PUBLIC CONVENIENCES
THOMAS FORD & PARTNERS CHARTERED ARCHITECTS SURVEYORS